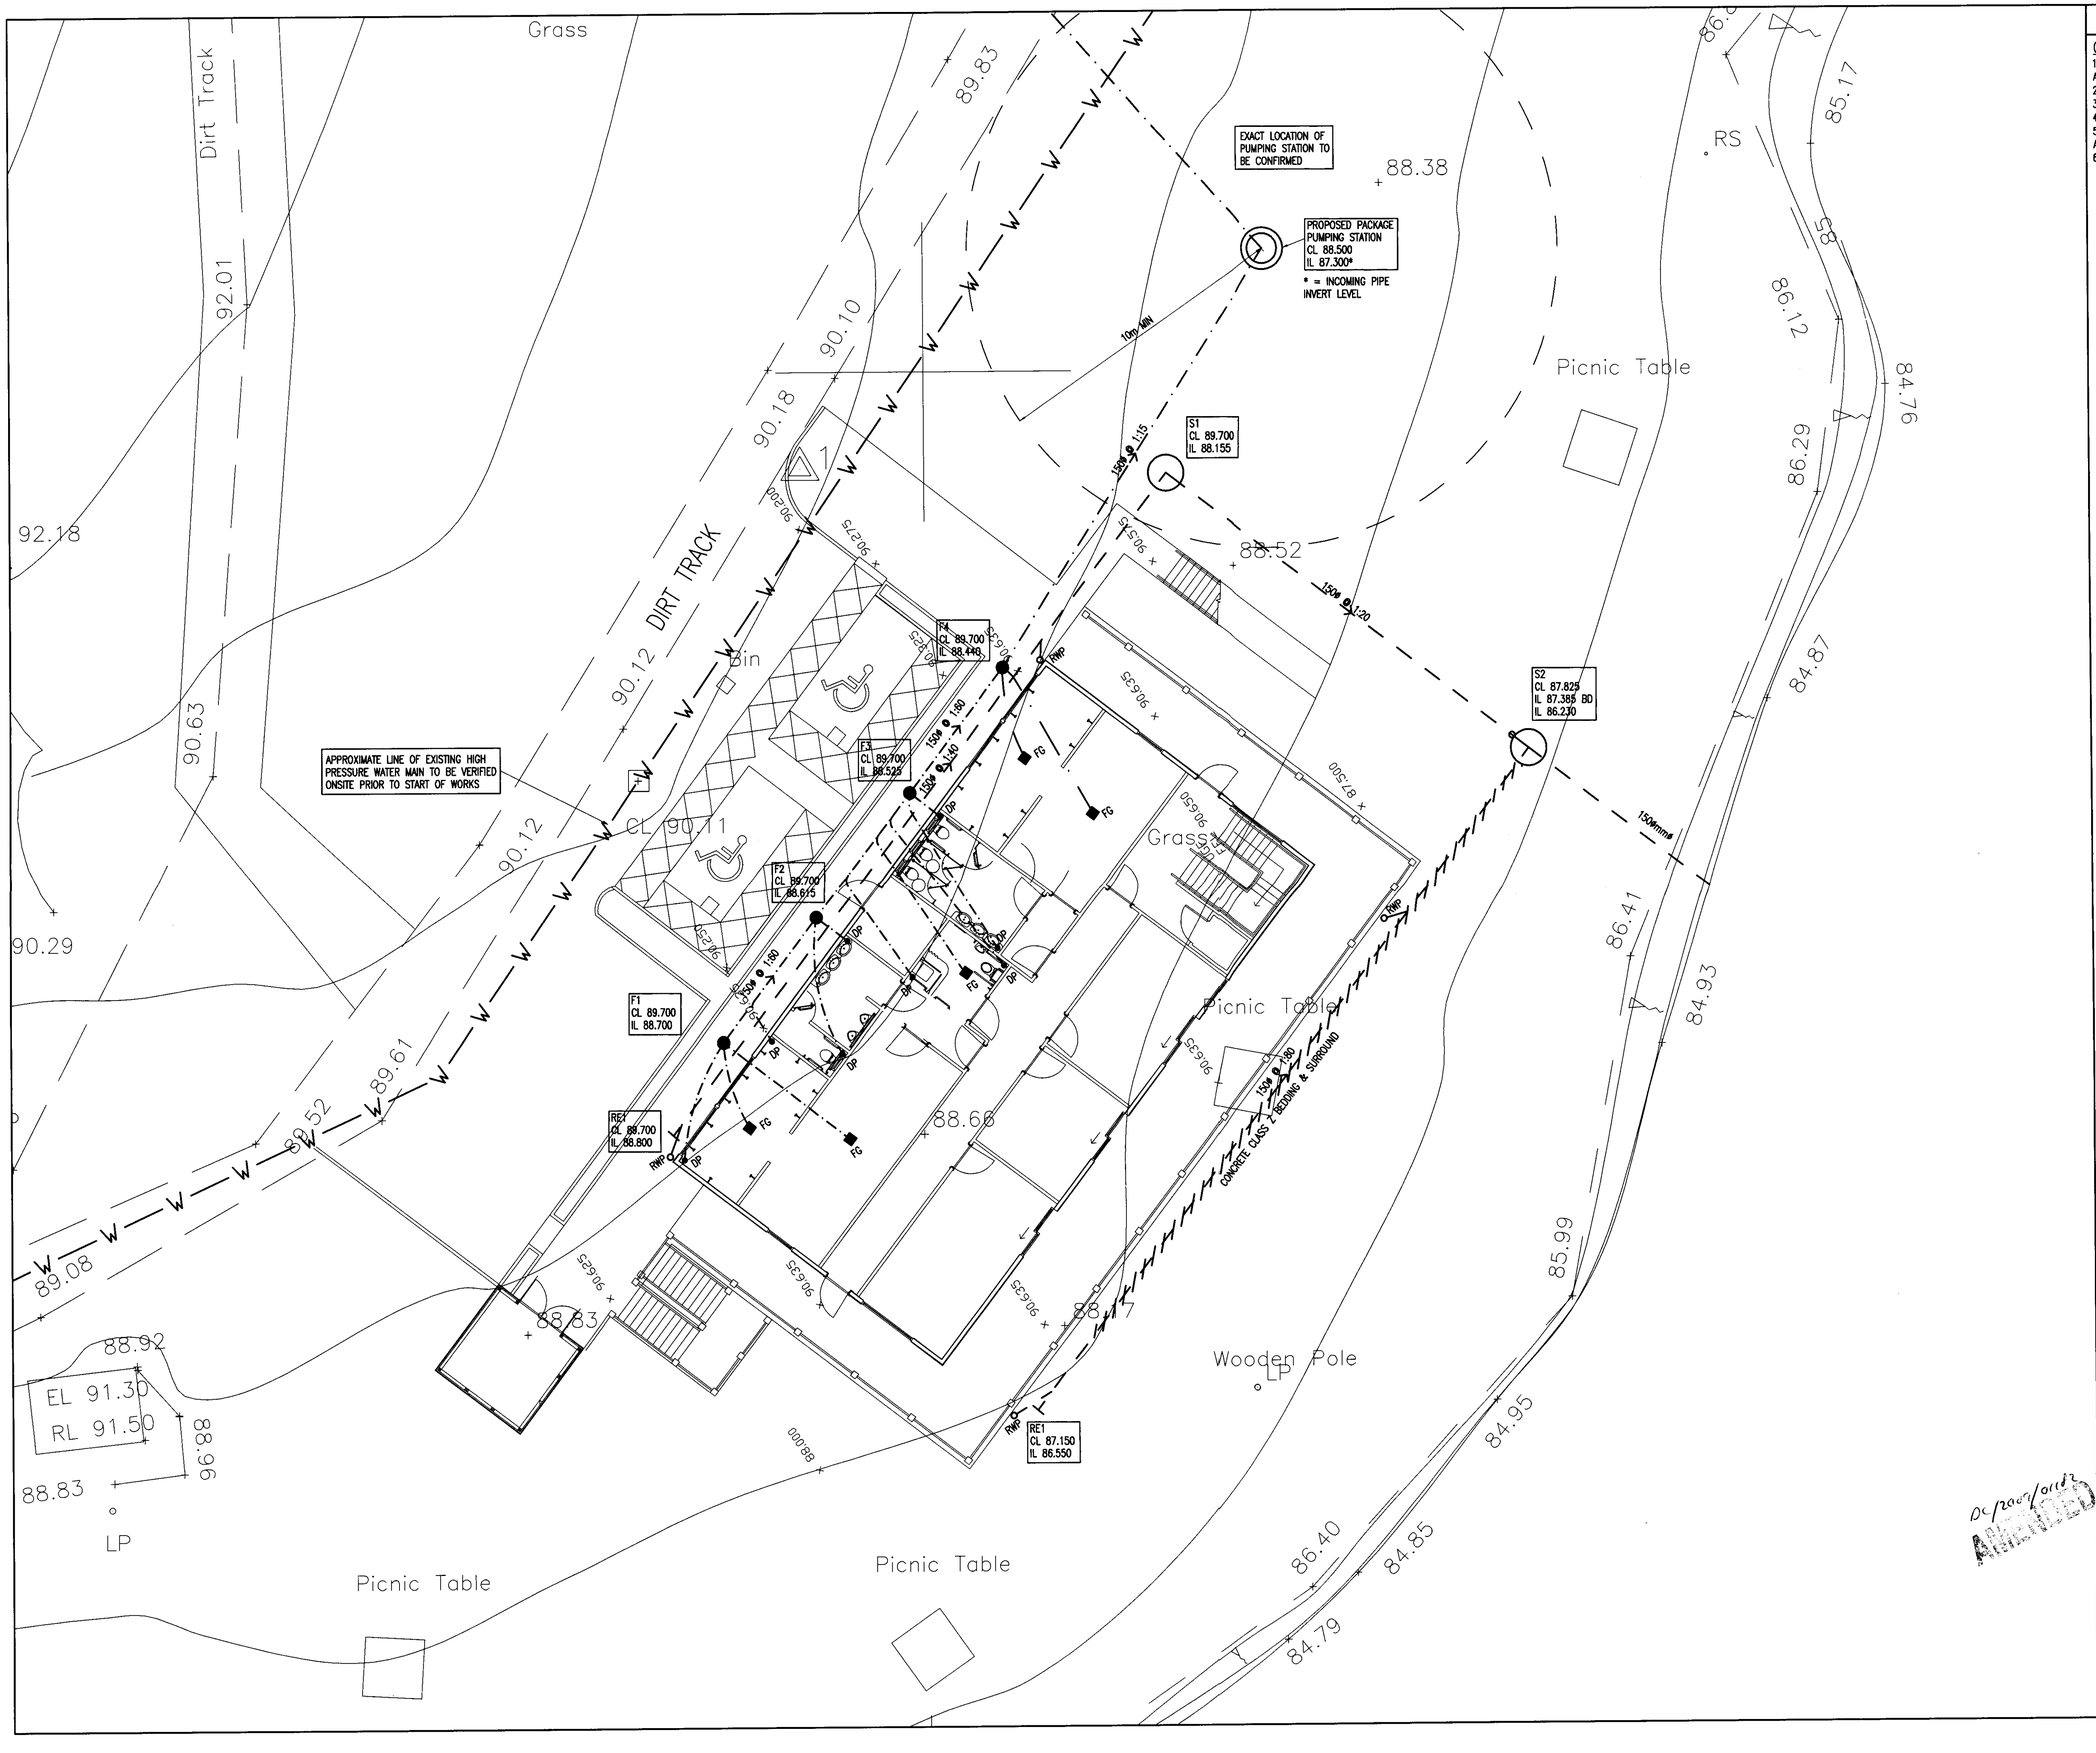

NOTES

GENERAL

1. ALL DIMENSIONS ARE IN MILLIMETRES UNLESS NOTED OTHERWISE. ALL LEVELS ARE IN METRES UNLESS NOTED OTHERWISE.
2. ALL LEVELS RELATE TO ORONANCE DATUM UNLESS NOTED OTHERWISE.
3. DO NOT SCALE FROM THIS DRAWING. USE FIGURED DIMENSIONS ONLY.
4. ANY DISCREPANCIES TO BE REPORTED IMMEDIATELY TO THE ENGINEER.
5. THIS DRAWING TO BE READ IN CONJUNCTION WITH ALL RELEVANT ARCHITECTS, SUBCONTRACTORS AND SPECIALISTS DRAWINGS AND SPECIFICATIONS.
6. THIS DRAWING IS COPYRIGHT © PROPERTY OF SHEAR DESIGN LIMITED.

KEY

- PROPOSED RISING MAIN
- PROPOSED PUMPING STATION
- IC — PROPOSED FOUL WATER DRAINAGE
- DP — PROPOSED DRAINAGE POINT
- FG — PROPOSED FLOOR GULLY
- MH — PROPOSED SURFACE WATER DRAINAGE
- RWP — PROPOSED RAIN WATER PIPE

MH = 1200mmø PCC RING CHAMBER WITH D400 COVER AND FRAME

IC = 450mm MIN

NOTES:

1. ALL INTERNAL DRAINAGE POINTS & RAINWATER PIPES INDICATIVE ONLY. REFER TO ARCHITECTS DRAWING FOR SETTING OUT OF PROPOSED DRAINAGE POINTS & RAINWATER PIPES.
2. ALL DRAIN POINTS AND RAINWATER PIPE CONNECTIONS TO BE 100mmø UNO. ALL ROAD GULLY CONNECTIONS TO BE 150mmø.
3. ALL EXTERNAL PIPEWORKS TO BE OSMA TWINWALL O.S.A.
4. ALL PIPE WORK TO HAVE CLASS S BEDDING, CLASS Z BENEATH BUILDINGS.

MONMOUTHSHIRE COUNTY COUNCIL
REF DEPARTMENT
COUNTY HALL
05 AUG 2010
Attn of:
Ref No:

REV	DATE	DESCRIPTION	BY	CHK
B	04.08.10	BUILDING POSITION AMENDED TO SUIT LATEST ARCHITECTS LAYOUT.	GJS	SJM
A	29.05.09	REVISED FOR TENDER ISSUE	GJS	SJM

AMENDMENTS

CLIENT: LLANDEGFEDD WATER SPORTS

PROJECT: PROPOSED WATERSPORTS CENTRE
LLANDEGFEDD RESERVIOR, COED-Y-PAEN

TITLE: PROPOSED BUILDING DRAINAGE LAYOUT

DC/2009/0002 APPROVED PLANS

SHEAR design
Consulting Civil and Structural Engineers
7 Ashtree Court - Woodsy Close - Cardiff Gate Business Park - Cardiff - CF23 8RW
Tel: 029 2054 7000 - Fax: 029 2054 7001 - www.shear-design.com - enquiries@shear-design.com

DRAWN:	CHECKED:	DATE:	SCALE:
GJS	SJM	19.02.09	1:100 @ A1

STATUS KEY: P = PRELIMINARY, T = TENDER, A = APPROVAL, C = CONSTRUCTION, CO = CONTRACT, AB = AS-BUILT

STATUS:	DRAWING NUMBER:	REVISION:
A	08139-101	B